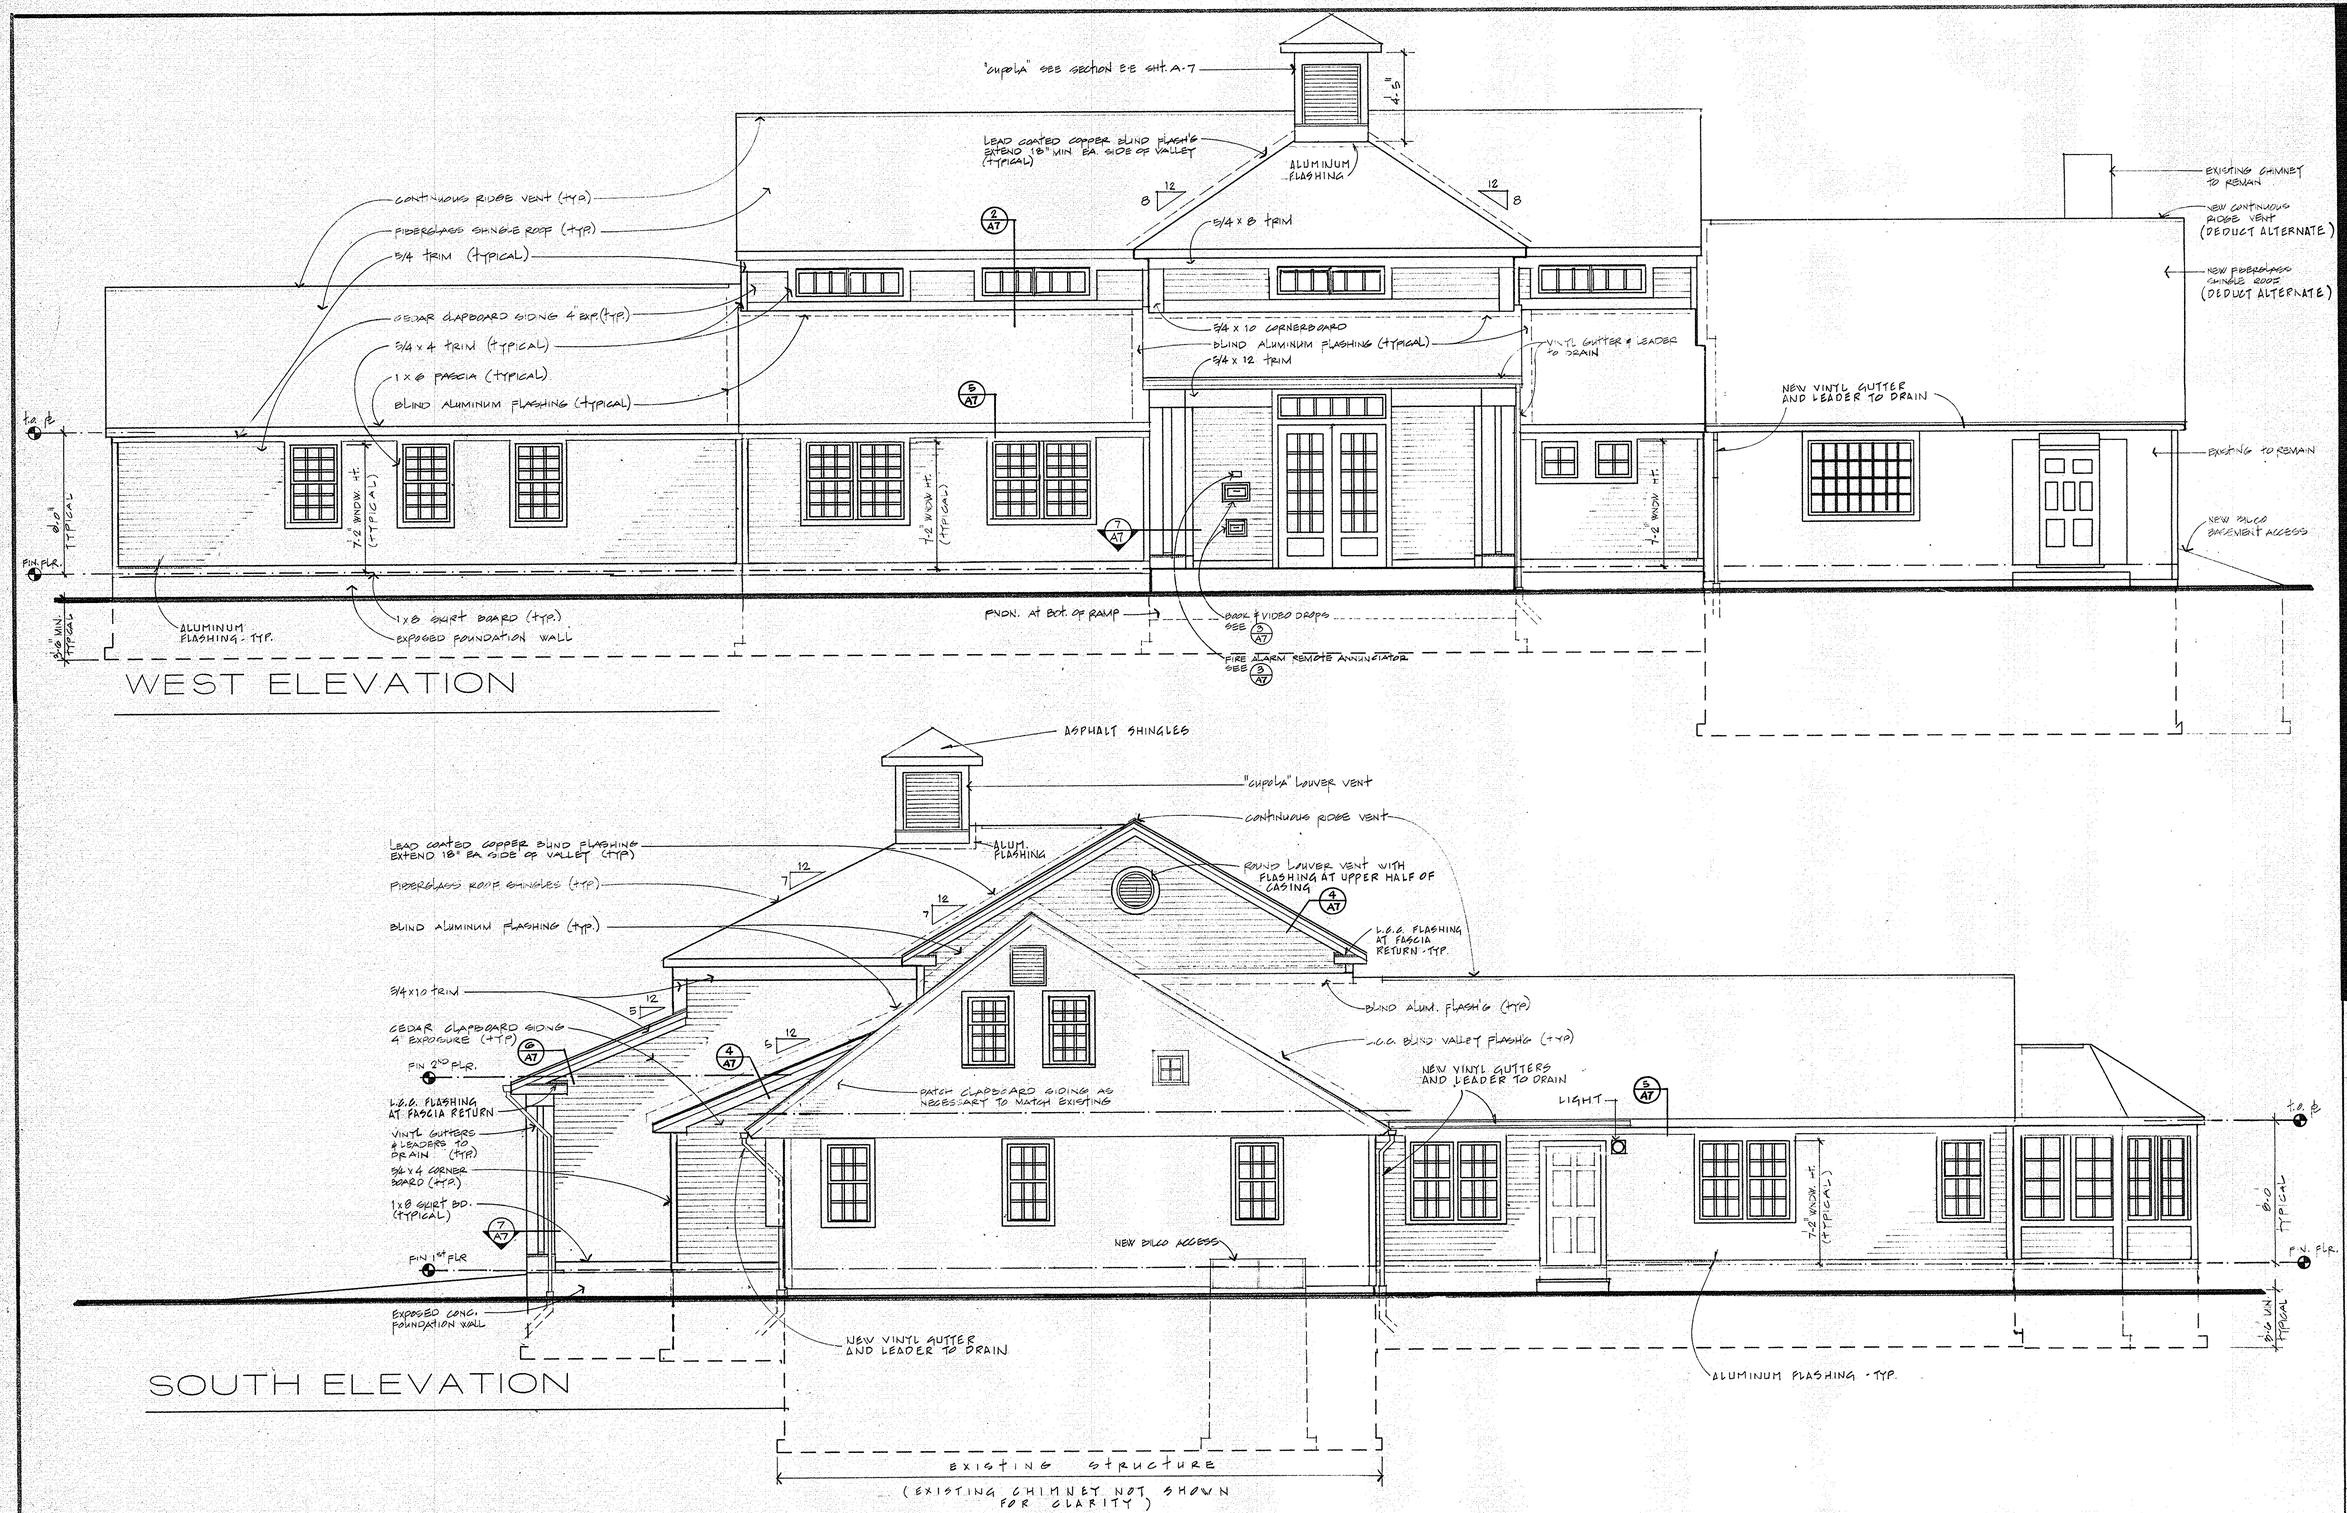

A5
DRAWING NO.

ELEVATIONS

SCALE 1/4"=1'-0" | DATE 8/30/94 | CHECKED AT

DRAWN A.T. | JOB NO. 921113

Tunney Associates
Architects & Designers
308 Pine Orchard Rd., Killingworth, Connecticut 06419
(203) 663-2019

Arlene Tunney
Architect

KILLINGWORTH LIBRARY
ROUTE 81, KILLINGWORTH, CONNECTICUT