NOTE: ALL SHUTTERS (#392100) IN TOWER SWING IN, UNLESS OTHERWISE SHOWN
ALL SHUTTERS IN FUTURE BURN ROOM AND ATTIC (#392300 OR #392500) SWING OUT, UNLESS OTHERWISE SHOWN

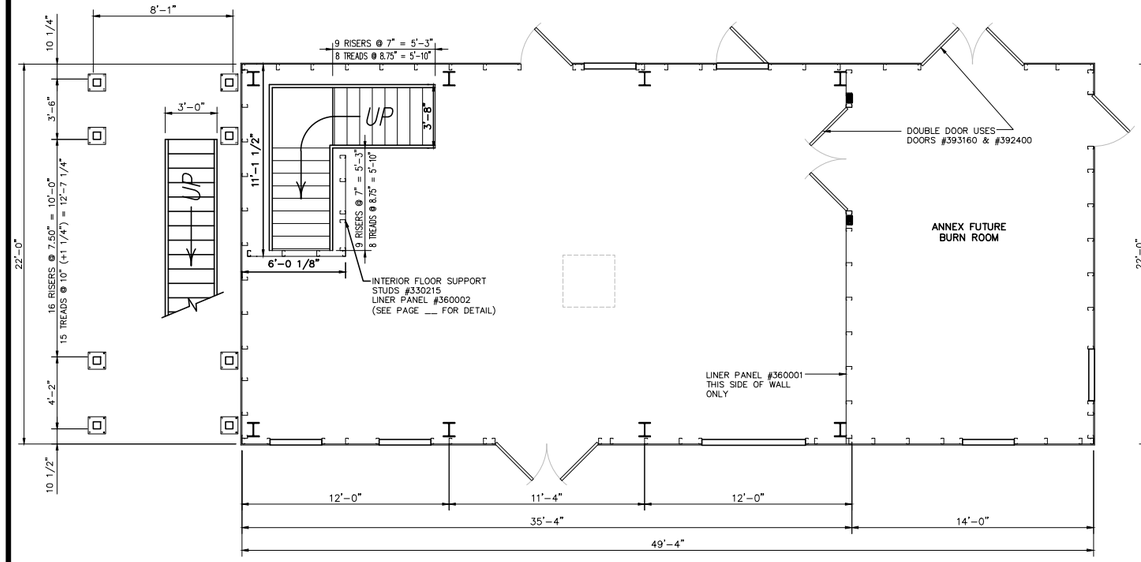

FIRST FLOOR PLAN

SCALE: 1/4" = 1'-0"

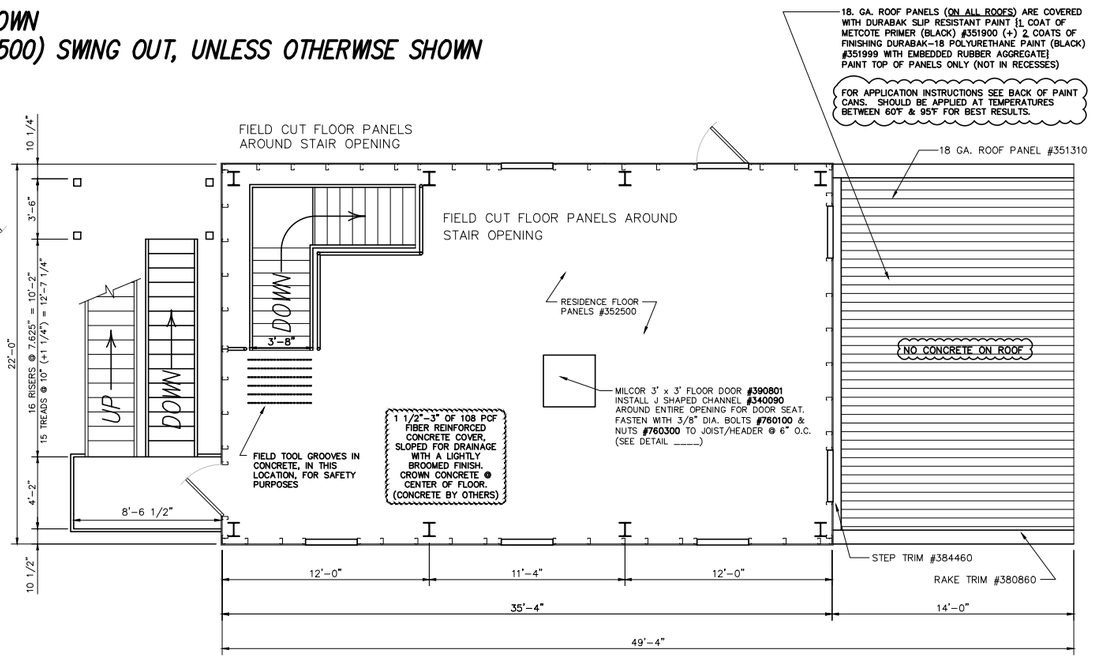

SECOND FLOOR PLAN

SCALE: 1/4" = 1'-0"

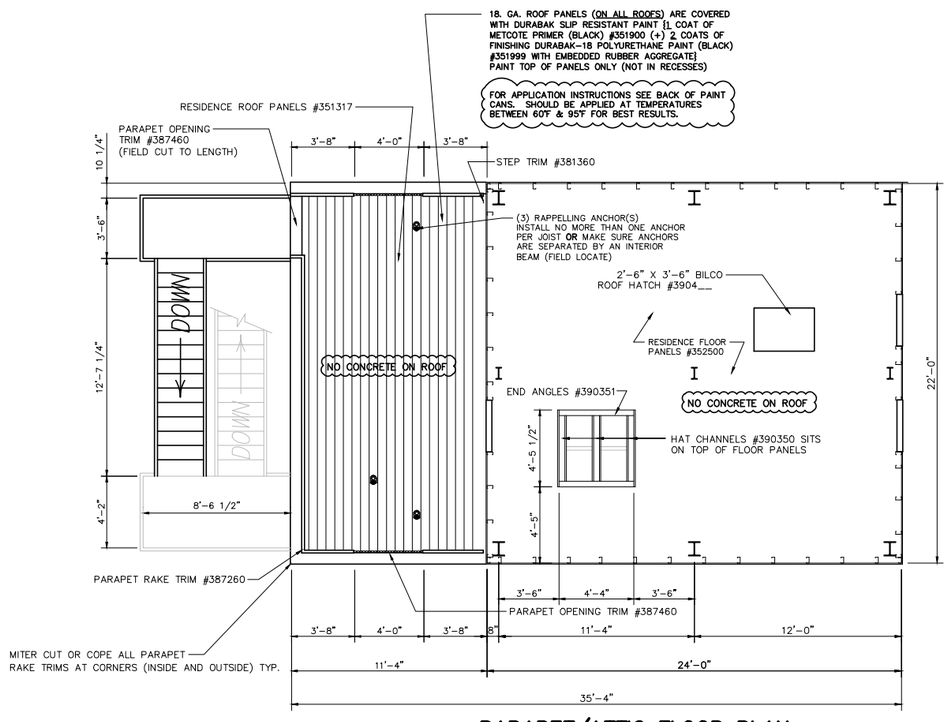

PARAPET/ATTIC FLOOR PLAN

SCALE: 1/4" = 1'-0"

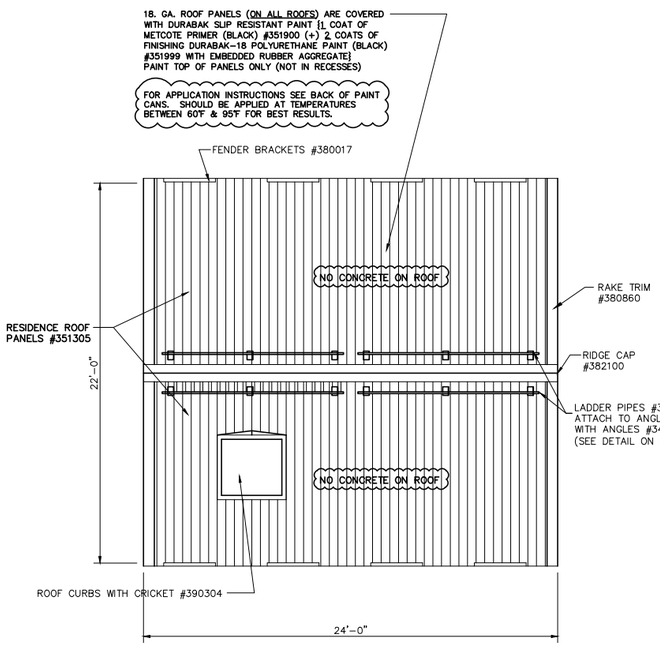

RESIDENCE ROOF PLAN

SCALE: 1/4" = 1'-0"

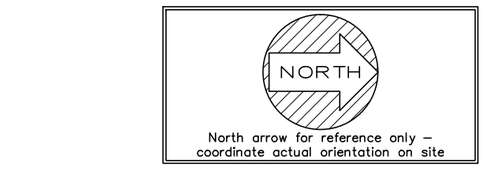

DESIGN LOADS:

ROOF LIVE LOAD:	100 PSF
FLOOR LIVE LOAD:	100 PSF
WIND LOAD:	112 MPH
SEISMIC DESIGN CAT:	LOCAL
SITE CLASS:	LOCAL
DESIGN CODE:	LOCAL & NFPA 1402

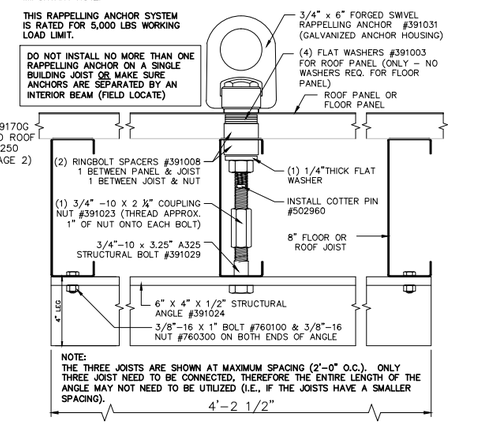

FORGED SWIVEL RAPPELLING ANCHOR INSTALLATION DETAIL

scale: 3" = 1'-0"

REVISIONS	by

THIS DRAWING AND ALL PARTS THEREOF IS THE EXCLUSIVE PROPERTY OF FIRE FACILITIES, INC., 314 WILBURN ROAD, SUN PRAIRIE, WI 53590 OFFICE: (608) 327-4100 FAX (608) 834-1843 AND MAY NOT BE REPRODUCED IN WHOLE OR PART WITHOUT WRITTEN PERMISSION.

FIRE FACILITIES
STEEL FIRE TRAINING TOWERS
FIRE FACILITIES, INC.
314 WILBURN ROAD, SUN PRAIRIE, WI 53590
OFFICE: (608) 327-4100 FAX: (608) 834-1843
TOLL FREE: (800) 909-3726 TOLL FREE FAX: (866) 639-7012
WWW.FIREFACILITIES.COM; INFO@ FIREFACILITIES.COM

Job Description:
WESCO MODEL WH-2
CUSTOM
KILLINGWORTH, CT

Sheet Title:
FLOOR PLANS

Date:	JANUARY 12, 2015
Drawn by:	KAH
Checked by:	
Scale:	SHOWN
Order No.	#4703
Sheet No.	01 of 02

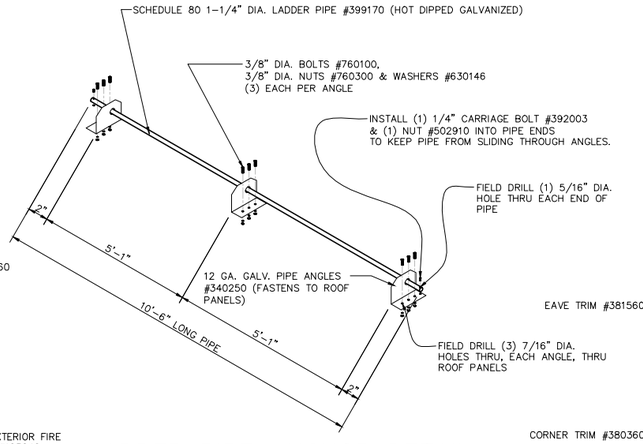

LADDER PIPE ANCHOR DETAIL

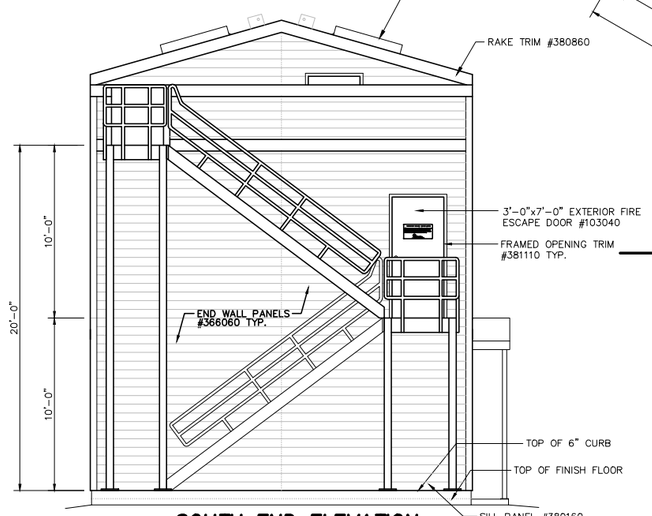

SOUTH END ELEVATION

SCALE: 1/4" = 1'-0"

NOTES:
1. WALL PANEL MUST BE FIELD CUT AROUND FRAMED OPENINGS
2. TRIMS ARE IN STANDARD 10' LENGTHS SOME FIELD CUTTING OF TRIMS IS REQUIRED
3. NOTICE THE SILL TRIM SHOWN IN THE TOWER DIFFERS FROM THAT OF THE BURN ROOM

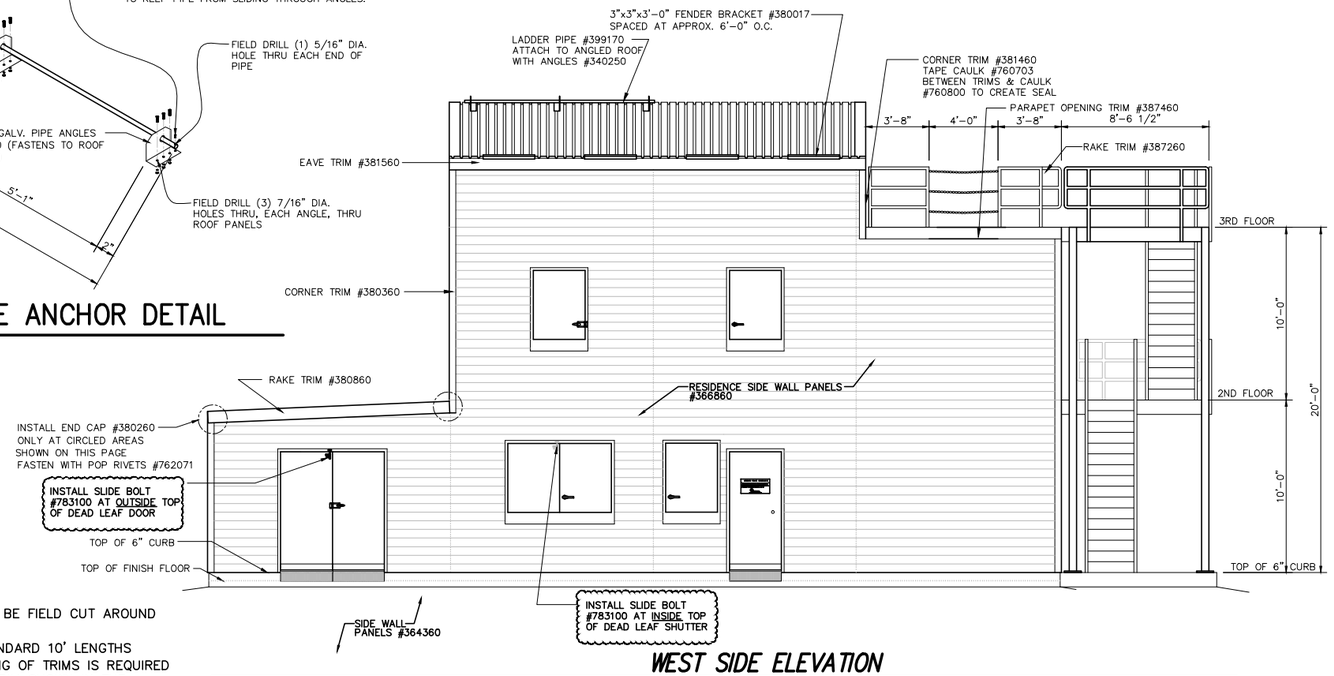

WEST SIDE ELEVATION

SCALE: 1/4" = 1'-0"

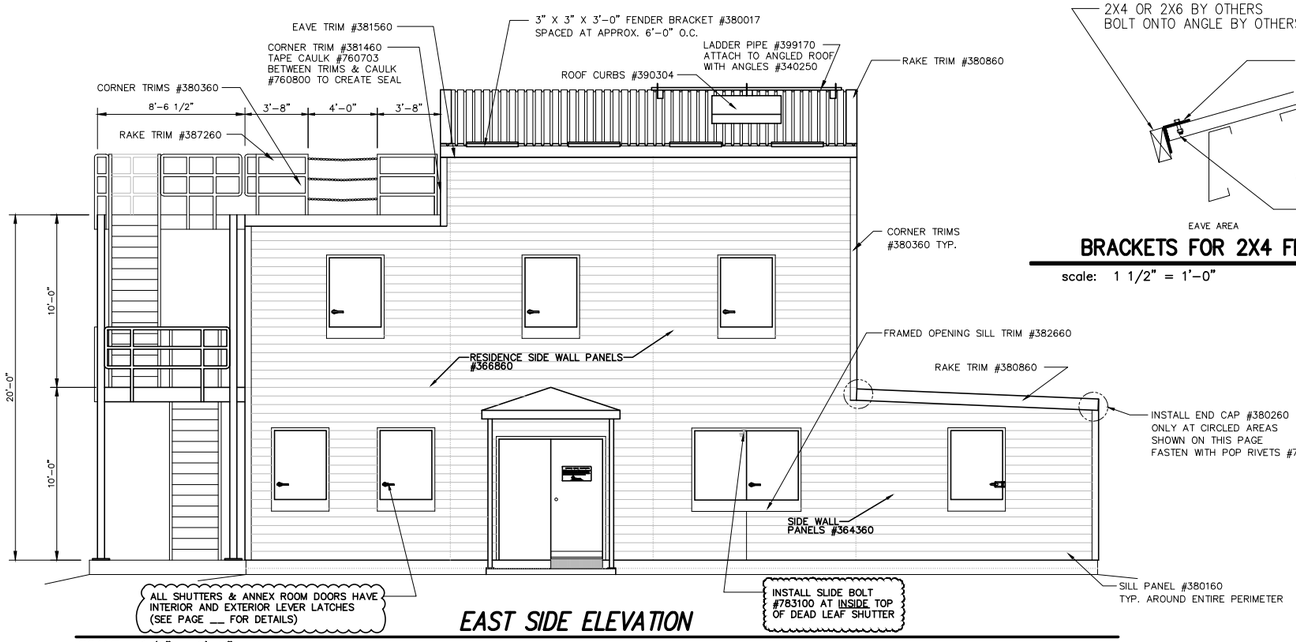

EAST SIDE ELEVATION

SCALE: 1/4" = 1'-0"

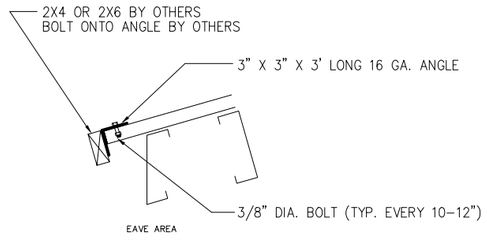

BRACKETS FOR 2X4 FENDER DETAILS

scale: 1 1/2" = 1'-0"

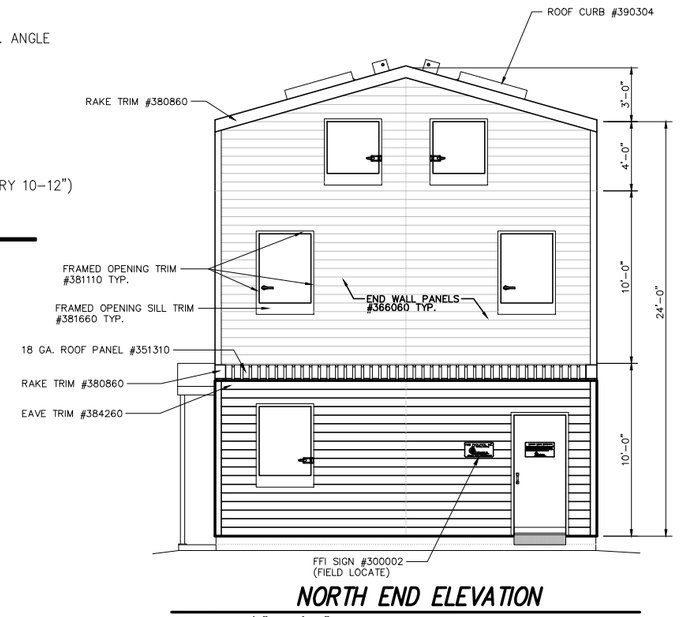

NORTH END ELEVATION

SCALE: 1/4" = 1'-0"

REVISIONS	by

THIS DRAWING AND ALL PARTS THEREOF IS THE EXCLUSIVE PROPERTY OF FIRE FACILITIES, INC., 314 WILBURN ROAD, SUN PRAIRIE, WI 53590 OFFICE: (608) 327-4100 FAX (608) 834-1843 AND MAY NOT BE REPRODUCED IN WHOLE OR PART WITHOUT WRITTEN PERMISSION.

FIRE FACILITIES
STEEL FIRE TRAINING TOWERS
FIRE FACILITIES, INC
314 WILBURN ROAD, SUN PRAIRIE, WI 53590
OFFICE: (608) 327-4100 FAX (608) 834-1843
TOLL FREE: (800) 929-3726 TOLL FREE FAX: (866) 639-7012
WWW.FIREFACILITIES.COM; INFO@FIREFACILITIES.COM

Job Description: WESCO MODEL WH-2 CUSTOM KILLINGWORTH, CT

Sheet Title: ELEVATIONS

Date:	JANUARY 12, 2015
Drawn by:	KAH
Checked by:	
Scale:	SHOWN
Order No.	#4703
Sheet No.	02 of 02